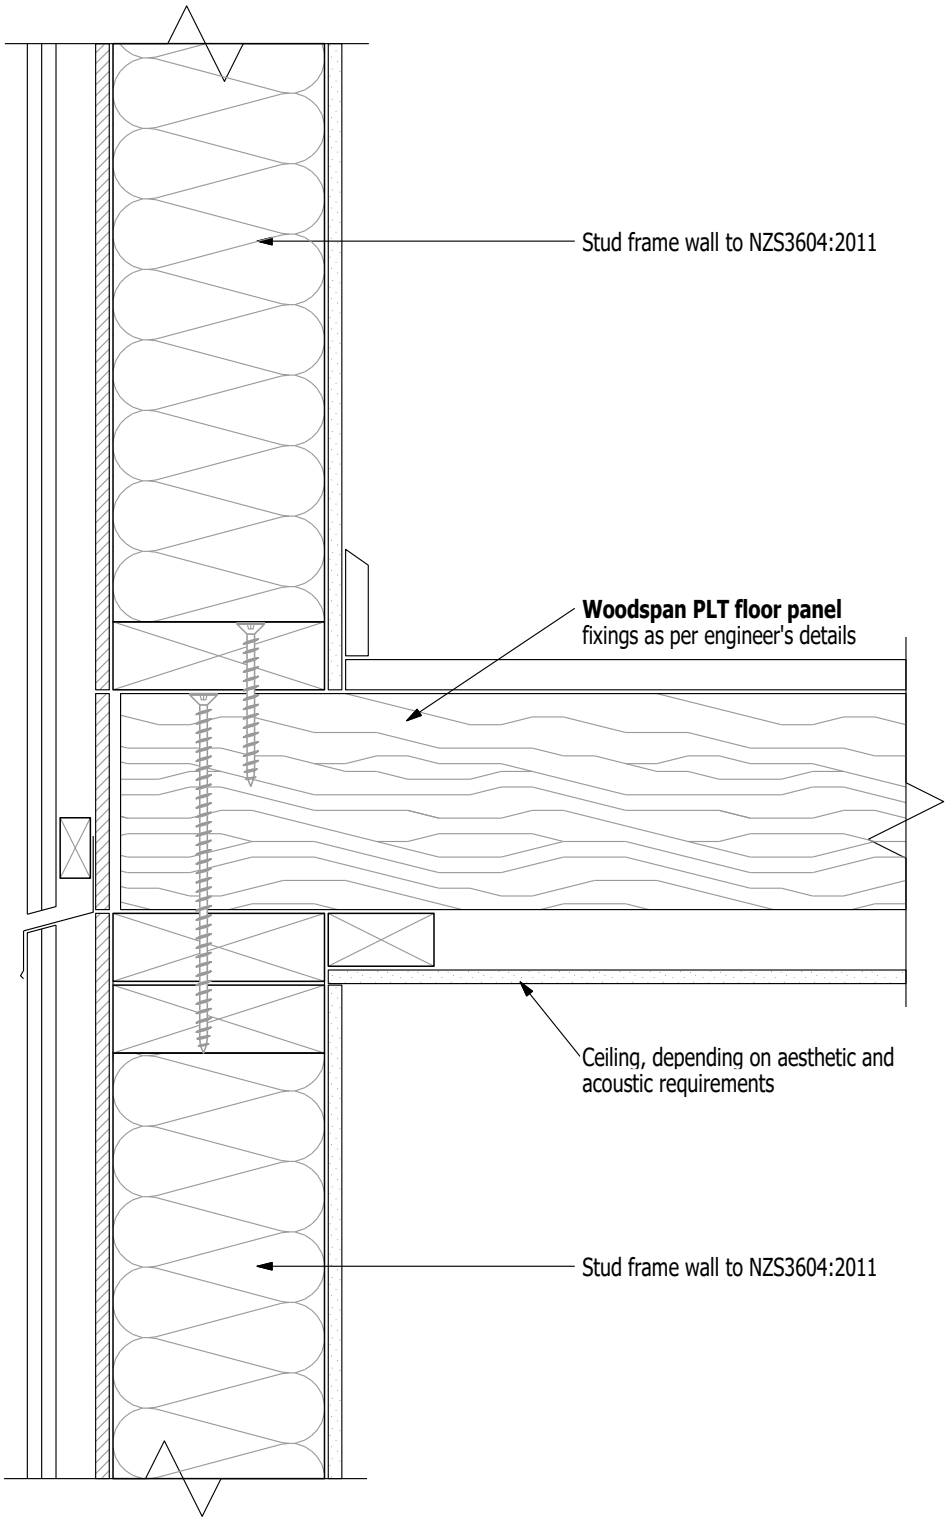


Indicative details only

woodspan by techlam	Contact – 0800 832 452 sales@techlam.co.nz	PLT mid floor Platform Framing - Option 1	Version 1.1	Date Oct 2026
			Detail PLT 2.3	